FilmL.A., Inc.
6255 W Sunset Blvd, 12th Floor
Hollywood, CA 90028
t: (213)977-8600 - f: (213)977-8601
www.filmla.com

Summary Information

Permit No: F00151016-D **Type of Permit:** FILMING **Release Date:** 05/03/2019

Production Company PS FILM PRODUCTION, LLC

Insured Company Name PS FILM PRODUCTION, LLC

Contact Phone No. 1 310-620-3082
Contact Phone No. 2
Fax
Address 662 N. SEPULVEDA BLVD., SUITE 300
LOS ANGELES, California 90049

Production Title PALM SPRINGS

Type of Production Feature

Producer Gabby Revilla Lugo

Director Max Barbakow

1st AD Joe Suarez

Production Manager Carlos Lugo

FilmL.A. Coordinator Melissa Levine

Location Manager S. Dylan Kirkland
Primary Phone Mobile - 3104303878
Secondary Phone

Location Assistant Lisa Wax
Primary Phone Mobile - 310-717-9511
Secondary Phone

Fees

LA COUNTY ROAD INSPECTION FEE	$1,440.00
LA COUNTY ROAD APPLICATION FEE	$163.00
FILMLA NON-REFUNDABLE FILM PERMIT RIDER FEE	$109.00
LA COUNTY ROAD ENCROACHMENT PERMIT PROCESSING FEE	$297.00

Total Permit Fee $2,009.00

Number of Locations 1

NOT A PERMIT

FilmL.A., Inc.
6255 W Sunset Blvd, 12th Floor
Hollywood, CA 90028
t: (213)977-8600 - f: (213)977-8601
www.filmla.com

Summary Information — Location

Permit Number	F00151016-D	**Location Manager**	S. Dylan Kirkland
Production Company	PS FILM PRODUCTION, LLC	Primary Phone	Mobile - 3104303878
Insured Company	PS FILM PRODUCTION, LLC	Secondary Phone	
Production Title	PALM SPRINGS		

Location Address 150th St. E, E Ave M - E Ave K, Unincorporated Los Angeles County, CA 93935

Location Type Road

Film Dates
5/6/2019 - 5/6/2019 06:00 - 20:00 1 day
5/7/2019 - 5/7/2019 09:00 - 22:00 1 day
5/8/2019 - 5/8/2019 09:00 - 22:00 1 day

Open or Closed to the Public Open

Generic Conditions
*Certain service and personnel fees required by jurisdictional agencies are not collected by FilmL.A. Any such fees must be paid directly to the appropriate agency, and a separate invoice will be provided to the permittee.
All vehicles must be parked on private property
Community Survey Obtained
Must comply with attached conditions
Must contact local sheriff department ½ hour prior to any brandishing of weapons, gunfire, special effects, or aerial activity.
Must Maintain 5' Clearance on Sidewalks/Walkways
Must maintain local/emergency access
Must post "ROAD WORK AHEAD" signs, which must remain up until all activities on the roadway have been completed.
No cast or crew parking on area streets
No interference with merchant activity.
No interference with pedestrian traffic
No steps from trailers, trucks or motorhomes may be facing road
Number of uniformed officers listed on the permit is a minimum requirement. Permittee remains responsible for deploying a sufficient number of uniformed officers to provide traffic and crowd control to ensure the safety of the film crew and the public.
Traffic control must be done in accordance w/MUTCD
Traffic Officers Required
Uniformed officers shall have a copy of the film permit in their possession and are required to confirm that all traffic control signage devices are in place.

Please see attached documents
150th E (closure) btwn Ave K & Ave M - Palm Springs.pdf
DRONE COMPLETE DOCS.pdf
CLUB ED Map 12_11.2018.pdf
CLUB ED LA COUNTY ROADS MAP_Jan_30_2009.pdf
CUP _Club Ed Last 3 pages.pdf

NOT A PERMIT

FilmL.A., Inc.
6255 W Sunset Blvd, 12th Floor
Hollywood, CA 90028
t: (213)977-8600 - f: (213)977-8601
www.filmla.com

Summary Information — Location

Permit Number	F00151016-D	**Location Manager**	S. Dylan Kirkland
Production Company	PS FILM PRODUCTION, LLC	Primary Phone	Mobile - 3104303878
Insured Company	PS FILM PRODUCTION, LLC	Secondary Phone	
Production Title	PALM SPRINGS		

Equipment on Location

Type	Quantity
4000 gal water truck	1
5 or 10 ton trucks	5
Camera cars	1
Generator	1
Picture vehicles	5
Portable restrooms	1
Process Trailer	1
Semi Trucks	1
Stakebed Trucks	3
Vans	3

Personnel on Location

Type	Quantity
Cast	6
Crew	65
LA County FSA assigned	1
Sheriff/CHP	4

Filming Activities Aerial Photography with remote control aircraft. (UAS); Brandishing weapons; Camera in car; Car-to-Car; Drive by; Drive ups & away; Driving shots; Driving shots with the flow of traffic; Emergency vehicles with flashing lights; Equipment on sidewalk, in curb lane & across street; Exterior Dialogue; Exterior establishing shots; Intermittent traffic control - 2 minutes standard; Near hits & misses; Process Trailer; Car driving down highway, littering. Pulled over by fake cop with shotgun. Crash cars with Fake Cop in-between. 'Real' Cop arrives with taser. Avoiding semi trucks on foot and on the road ;

Jurisdiction **Political:** Los Angeles County - Supervisor District 5 **Police:** Los Angeles County Sheriff **Fire:** Los Angeles County Fire Department

Thomas Guide **Page:** 4109 **Grid:**

Approvals

LOS ANGELES COUNTY PUBLIC WORKS - FINAL APPROVERS	Tenasha Bennett
LOS ANGELES COUNTY ROAD DEPARTMENT - PALMDALE (PO5)	Darren Eckert

Coordinator Note LA County FSA assigned 19-1156-24/114

4000 gal water truck REQUIRED

Coordinator Note COMPANY MUST MAINTAIN LOCAL ACCESS TO AVOID IMPACTING INGRESS/EGRESS FOR RESIDENTS AND BUSINESSES WITHIN CLOSURE

NOT A PERMIT

FilmL.A., Inc.
6255 W Sunset Blvd, 12th Floor
Hollywood, CA 90028
t: (213)977-8600 - f: (213)977-8601
www.filmla.com

Summary Information — Location

Permit Number F00151016-D
Production Company PS FILM PRODUCTION, LLC
Insured Company PS FILM PRODUCTION, LLC
Production Title PALM SPRINGS

Location Manager S. Dylan Kirkland
Primary Phone Mobile - 3104303878
Secondary Phone

Coordinator Note Rider D releases location

Parking

Base Camp Location Type : Other Location
14606 E Avenue Q, Unincorporated Los Angeles County, CA, 93591

Crew Parking Location Type : Other Location
14606 E Avenue Q, Unincorporated Los Angeles County, CA, 93591

Lane / Full Closure FULL CLOSURE OF 150TH ST BETWEEN AVE M AND AVE K
MAY 6TH FROM 6A TO 8P
MAY 7TH FROM 9A TO 10P
MAY 8TH FROM 9A TO 10P

Approximate Footage 901 - 1200

Date(s) 5/6/2019 to 5/8/2019 **Time(s)** 06:00 to 22:00

NOT A PERMIT

Permit #F00151016-D

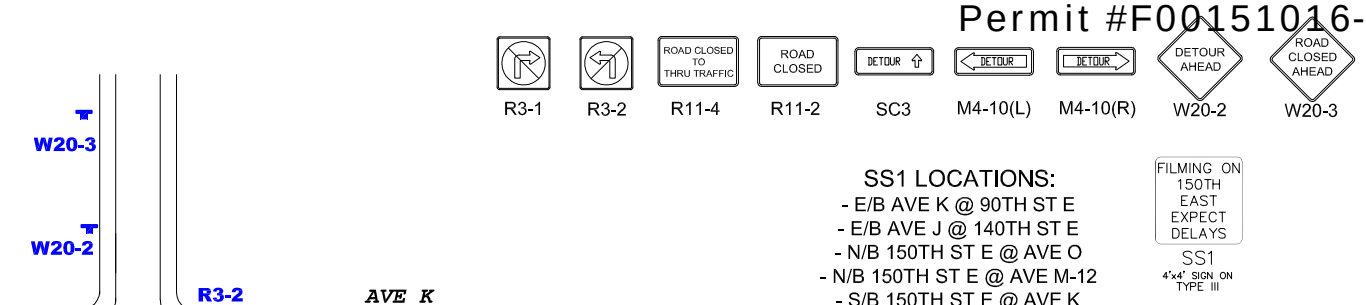

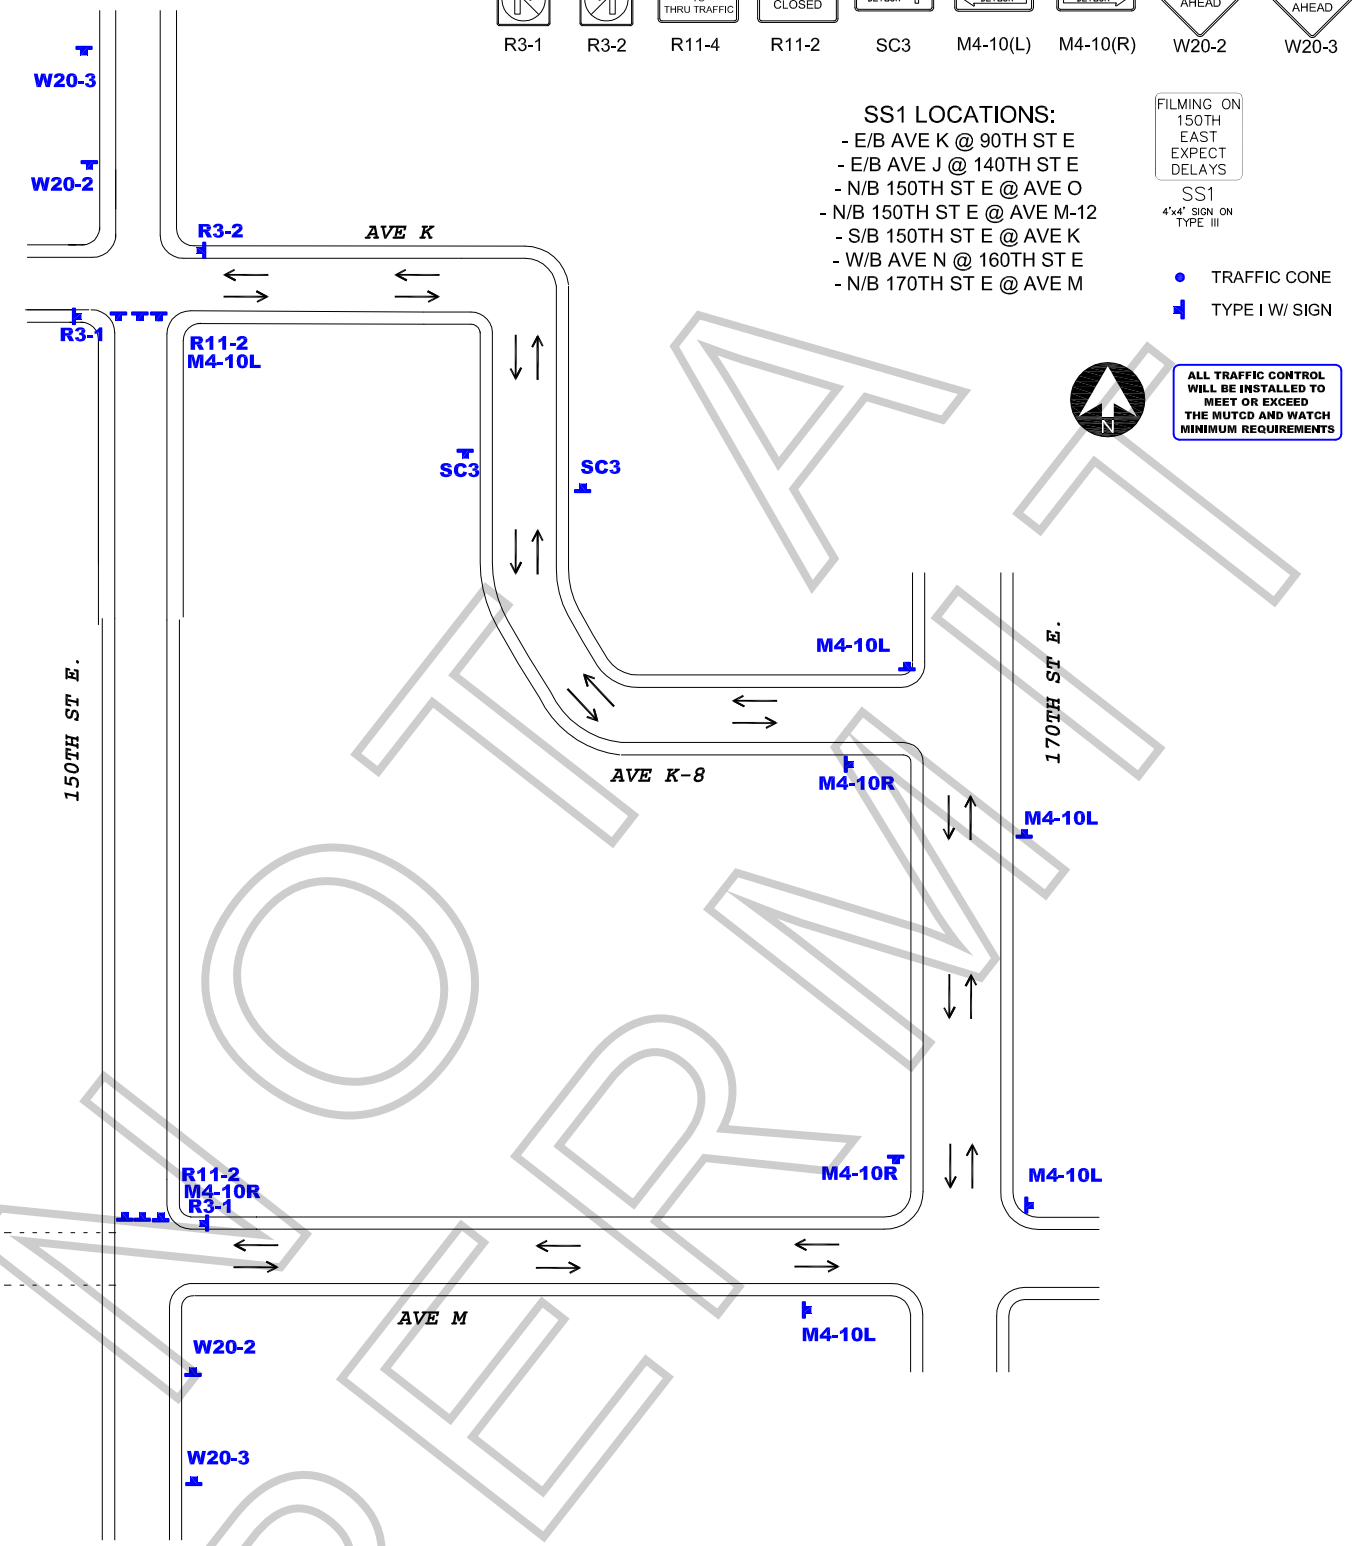

NO PERMIT

WORK ZONE TRAFFIC CONTROL PLAN
GENERAL NOTES

1. DATE/TIME:
5-6-19 FROM 06:00 HOURS TO 20:00 HOURS.
5-7-19 & 5-8-19 FROM 09:00 HOURS TO 21:00 HOURS.

2. ALL SIGNING, STRIPING, AND TRAFFIC CONTROL DEVICES SHALL CONFORM TO THE (CURRENT) STATE OF CALIFORNIA DEPARTMENT OF TRANSPORTATION (CALTRANS) STANDARD PLANS AND STANDARD SPECIFICATIONS, CALIFORNIA MUTCD, AND ANY ADDENDUMS THERETO, AND AS SHOWN ON THESE PLANS, SYMBOLS AND ABBREVIATIONS USED ARE SHOWN ON CALTRANS STANDARD PLANS.
3. THERE WILL BE NO INTERFERENCE WITH TRAFFIC SIGNALS OR CROSSWALKS.
4. CONES WILL BE 28" MINIMUM HEIGHT AND HAVE REFLECTORIZED SLEEVES FOR NIGHT WORK.
5. POLICE WILL DIRECT TRAFFIC IF NECESSARY.

TCP FOR:	PALM SRPINGS THE MOVIE
LOCATION:	150TH ST E. CLOSURE AVE K TO AVE M LOS ANGELES COUNTY, CA
CONTACT:	S. DYLAN KIRKLAND PH# 310-430-3878
	JCL TRAFFIC SERVICES (213) 622-9775 C31-CA Lic # 805357
DATE / REVISIONS	DRAFTER: MARIO MENJIVAR SCALE: N.T.S. FILM LA: ML

Small UAS Certificate of Registration

Name: Wild Rabbit Productions

Manufacturer: DJI

Model: Inspire 2

Serial Number: 09YDDCML041080

Certificate Number: FA33H3FX3M

Issued: 06/12/2017 Expires: 06/12/2020

For U.S. citizens, permanent residents, and certain non-citizen U.S. corporations, this document constitutes a Certificate of Registration. For all others, this document represents a recognition of ownership.

For all holders, for all operations other than as a model aircraft under sec. 336 of Pub. L. 112-95, additional safety authority from FAA and economic authority from DOT may be required.

This Small UAS Certificate of Registration is not an authorization to conduct flight operations with an unmanned aircraft. Operations must be conducted in accordance with the applicable FAA requirements. The operator of the aircraft is responsible for knowing and understanding what those requirements are. For more information on flying for non-model purposes, please visit the FAA website at www.faa.gov/uas

Federal Aviation Administration

Small UAS Certificate of Registration

Name: Wild Rabbit Productions

Manufacturer: DJI

Model: Inspire 2

Serial Number: 09YDEAB0040183

Certificate Number: FA3AMM3KWW

Issued: 11/10/2017 Expires: 11/10/2020

For U.S. citizens, permanent residents, and certain non-citizen U.S. corporations, this document constitutes a Certificate of Registration. For all others, this document represents a recognition of ownership.

For all holders, for all operations other than as a model aircraft under sec. 336 of Pub. L. 112-95, additional safety authority from FAA and economic authority from DOT may be required.

This Small UAS Certificate of Registration is not an authorization to conduct flight operations with an unmanned aircraft. Operations must be conducted in accordance with the applicable FAA requirements. The operator of the aircraft is responsible for knowing and understanding what those requirements are. For more information on flying for non-model purposes, please visit the FAA website at www.faa.gov/uas

Federal Aviation Administration

Small UAS Certificate of Registration

Name: Wild Rabbit Productions LLC

Manufacturer: DJI

Model: Inspire 2

Serial Number: 09YDEB80040624

Certificate Number: FA3NR9XLM9

Issued: 02/26/2018 Expires: 02/26/2021

For U.S. citizens, permanent residents, and certain non-citizen U.S. corporations, this document constitutes a Certificate of Registration. For all others, this document represents a recognition of ownership.

For all holders, for all operations other than as a model aircraft under sec. 336 of Pub. L. 112-95, additional safety authority from FAA and economic authority from DOT may be required.

This Small UAS Certificate of Registration is not an authorization to conduct flight operations with an unmanned aircraft. Operations must be conducted in accordance with the applicable FAA requirements. The operator of the aircraft is responsible for knowing and understanding what those requirements are. For more information on flying for non-model purposes, please visit the FAA website at www.faa.gov/uas

Federal Aviation Administration

Small UAS Certificate of Registration

Name: Wild Rabbit Productions LLC

Manufacturer: DJI

Model: Inspire 2

Serial Number: 09YDE6UL040161

Certificate Number: FA3PNMCMYH

Issued: 11/28/2018 Expires: 11/28/2021

For U.S. citizens, permanent residents, and certain non-citizen U.S. corporations, this document constitutes a Certificate of Registration. For all others, this document represents a recognition of ownership.

For all holders, for all operations other than as a model aircraft under sec. 336 of Pub. L. 112-95, additional safety authority from FAA and economic authority from DOT may be required.

This Small UAS Certificate of Registration is not an authorization to conduct flight operations with an unmanned aircraft. Operations must be conducted in accordance with the applicable FAA requirements. The operator of the aircraft is responsible for knowing and understanding what those requirements are. For more information on flying for non-model purposes, please visit the FAA website at www.faa.gov/uas

Federal Aviation Administration

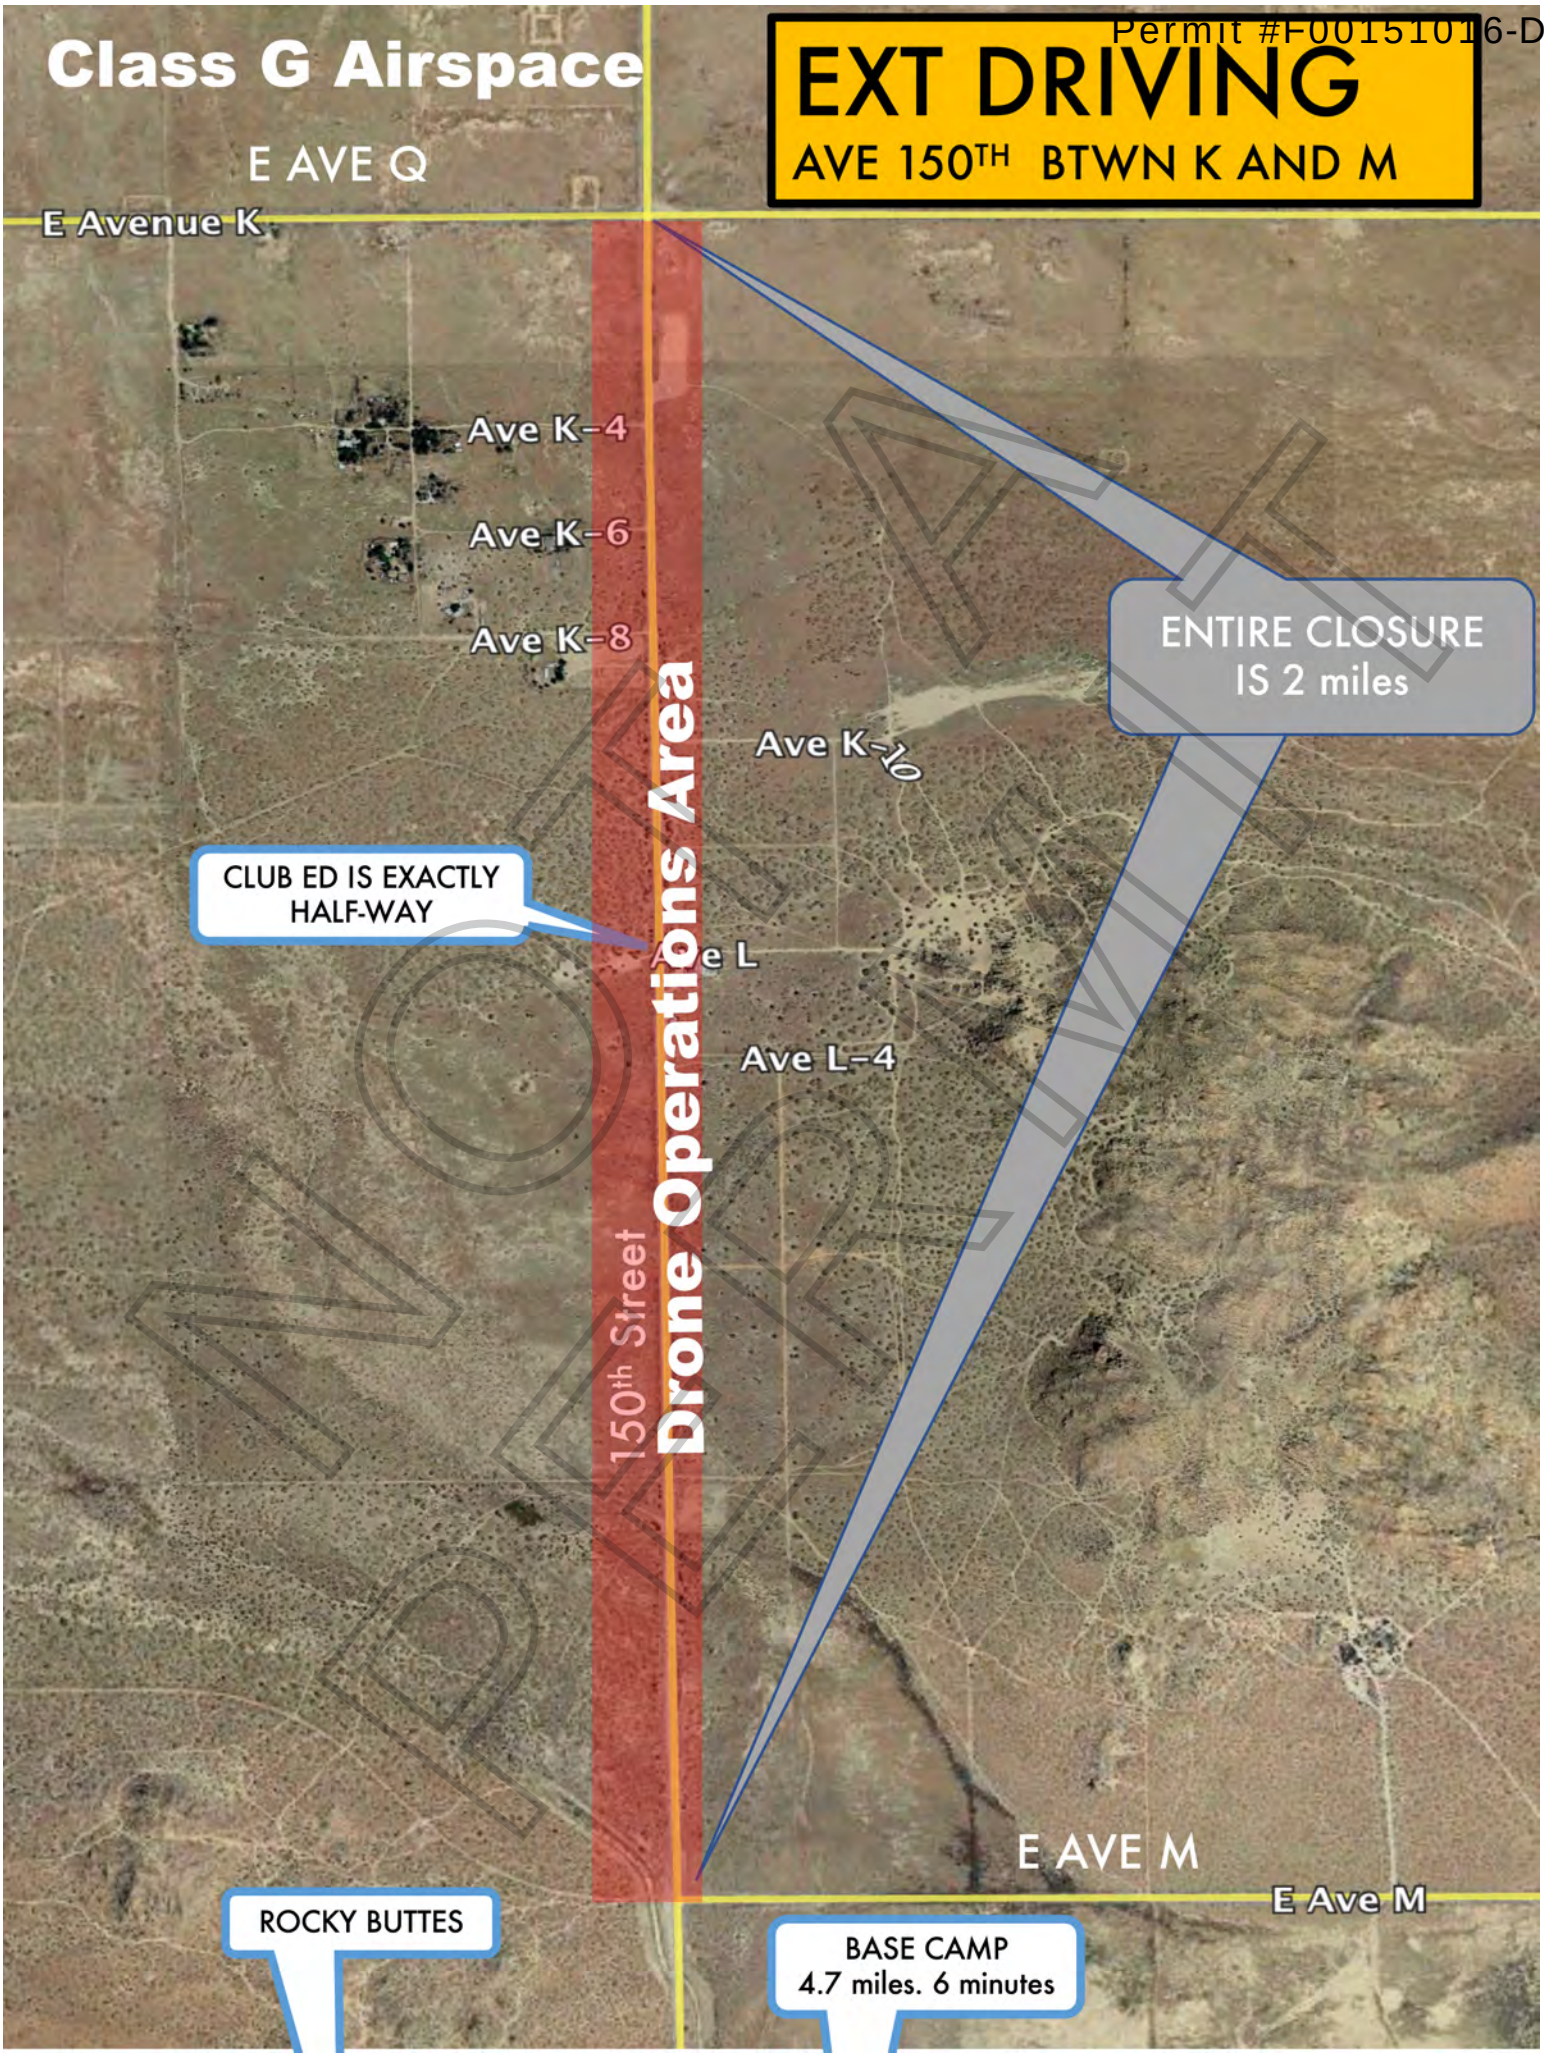
Permit #F00151016-D
Class G Airspace
EXT DRIVING
AVE 150TH BTWN K AND M
E AVE Q
E Avenue K
Ave K-4
Ave K-6
Ave K-8
Ave K-10
ENTIRE CLOSURE
IS 2 miles
CLUB ED IS EXACTLY
HALF-WAY
Ave L
Ave L-4
150th Street
Drone Operations Area
E AVE M
E Ave M
ROCKY BUTTES
BASE CAMP
4.7 miles. 6 minutes
NOT AN OFFICIAL

WILD RABBIT
AERIAL PRODUCTIONS

150th St POA

UAS MOTION PICTURE PLAN OF ACTIVITIES

Wild Rabbit Productions Inc. 2310 Central Ave. Unit 12, Irwindale CA 91010 323-577-3977

Contact: David Radin dave@wildrabbitproductions.com

Operating under FAA Part 107 in Class G Airspace

Pilot: Drew Roberts 310-292-4931 Certificate # 3919828

Pilot: Wes Arnold 310-745-8831 Certificate # 3905836

ACTIVITY: Filming actors and scenery on a closed set, traffic controlled road.

LOCAL TIMES:
05/08/19 06:00 – 20:00

LOCATION OF FLIGHT: 150th St between E Ave K & E Ave M, Lancaster, CA 93535

REGISTERED AIRCRAFT:
DJI Inspire 2 FA33H3FX3M
DJI Inspire 2 FA3AMM3KWW
DJI Inspire 2 FA3NR9XLM9
DJI Inspire 2 FA3PNMCMYH

PRODUCTION CO:
PS Film Production, LLC
15233 Ventura Blvd., Suite 500
Sherman Oaks CA 91403

PRODUCTION CONTACT: Pedro Peres 310-620-3082

SECURITY:
A secure takeoff and landing zone will be established.
All persons not essential to the operation of the UAS will be kept 50 feet from the takeoff and landing zone.
Maximum altitude as per FAA UAS facilities map.

SIGNATURE: _____ DATE: 05/02/19

David Radin

NOT A PERMIT

I UNITED STATES OF AMERICA XI

DEPARTMENT OF TRANSPORTATION ▪ FEDERAL AVIATION ADMINISTRATION

IV NAME

LOREN WESLEY ARNOLD

V ADDRESS 4712 ADMIRALTY WAY # 972
MARINA DEL REY CA 90292-6905

VI NATIONALITY USA

IVa D.O.B. 16 OCT 1987

SEX	HEIGHT	WEIGHT	HAIR	EYES
M	73	190	BLOND	BROWN

IX HAS BEEN FOUND TO BE PROPERLY QUALIFIED TO EXERCISE THE PRIVILEGES OF

II REMOTE PILOT

III CERTIFICATE NUMBER 3905836

X DATE OF ISSUE 31 AUG 2016

XIV

VIII ADMINISTRATOR

U A S

REMOTE PILOT

Permit #F00151016-D

Certificate of Achievement

This is to certify that

Loren Arnold

has successfully completed the
FAA Safety Team Aviation Learning Center Online Course

Part 107 Small Unmanned Aircraft Systems (Small Uas) Recurrent

Course Number ALC-515

Presented by Online Courses

August 22, 2018

Federal Aviation Administration

Valerie G Palazzolo, National Manager, FAA Safety Team

Certificate Number 0845328-20180822-00515

NOT A PERMIT

I **UNITED STATES OF AMERICA** XI

DEPARTMENT OF TRANSPORTATION ▪ FEDERAL AVIATION ADMINISTRATION

IV NAME

DREW ALEXANDER ROBERTS

V ADDRESS 528 N SAN MARINO AVE
SAN GABRIEL CA 91775-2222

VI NATIONALITY	SEX	HEIGHT	WEIGHT	HAIR	EYES
USA					
IVa D.O.B. 23 NOV 1985	M	74	230	BROWN	BLUE

IX HAS BEEN FOUND TO BE PROPERLY QUALIFIED TO EXERCISE THE PRIVILEGES OF

II **REMOTE PILOT**

III CERTIFICATE NUMBER **3919828**

X DATE OF ISSUE **19 SEP 2016**

XIV

VIII ADMINISTRATOR

U A S

PILOT

Permit #F00151016-D

U.S. DEPARTMENT OF TRANSPORTATION
Federal Aviation Administration
Airman Knowledge Test Report

NAME: Roberts, Drew Alexander
APPLICANT ID: 11231985 **EXAM ID:** 90091820185939266
EXAM: Unmanned Aircraft - Recurrent (UGR)
EXAM DATE: 09/18/2018 **EXAM SITE:** ABS91301
SCORE: 88% **GRADE:** PASS **TAKE:** 1

Learning statement codes listed below represent incorrectly answered questions. Learning statement codes and their associated statements can be found at
www.faa.gov/training_testing/testing/media/LearningStatementReferenceGuide.pdf.

Reference material associated with the learning statement codes can be found in the appropriate knowledge test guide at **www.faa.gov/training_testing/testing/test_guides**.

A single code may represent more than one incorrect response.
PLT064 PLT141 PLT161 PLT393 PLT530

(emboss)

EXPIRATION DATE: 09/30/2020

DO NOT LOSE THIS REPORT

PILOT NOT A PERMIT

Permit #F00151016-D

Permit #F00151016-D

UAS QUESTIONNAIRE

FilmL.A. Permit #:

(FOR MORE THAN 2 LOCATIONS, PLEASE LIST ADDITIONAL LOCATIONS, DATES, AND TIMES ON A SEPARATE PIECE OF PAPER)

Film Date: 5/8/19

Production Title: Palm Springs

Production Company: PS Productions LLC

Applicant Name: David Radin

Location Address: 150th St between E Ave K & E Ave M, Lancaster, CA 93535

Hours of UAS Activity: 0600-2000

Location Address #2:

Hours of UAS Activity:

UAS Company Name: Wild Rabbit Productions

UAS ON LOCATION INFORMATION

ANY RESTRICTED AREAS OR TEMPORARY FLIGHT RESTRICTIONS? ☐ YES ■ NO

UAS Make & Model: DJI Inspire 2 FA3AMM3KWW

UAS "N" # or registration #: DJI Inspire 2 FA33H3FX3M

UAS Make & Model: DJI Inspire 2 FA3PNMCMYH

UAS "N" # or registration #: DJI Inspire 2 FA3NR9XLM9

Class of Airspace that activity will occur in: ☐ B ☐ C ☐ D ☐ E ■ G

REMINDER: IF YOU ARE FLYING IN CLASS B, C, D, OR E AIRSPACE, ATC AUTHORIZATION IS REQUIRED FOR ALL UAS ACTIVITY.

UAS OPERATING AUTHORITY:

■ 14 CFR PART 107 ☐ TITLE 49 (STUDENTS ONLY)

PART 107 REQUIREMENTS

Drew Roberts 310-292-4931 Certificate # 3919828

Wes Arnold 310-745-8831 Certificate #3905836

Name of Remote Pilot:

Certificate #:

Remote Pilot Phone #:

Visual Observer: ■ YES ☐ NO

PLEASE PROVIDE THE FOLLOWING:

- Copy of Remote Pilot's Certificate
- Copy of UAS Registration Certificate for each UAS listed above
- Description of Planned Operations

TITLE 49 REQUIREMENTS (STUDENTS ONLY)

Applies to **students enrolled at an accredited educational institution**, operating under "Hobbyist" rules. **May not be used for any commercial filming.**

Name of Operator:

Operator's Phone #:

Name of School:

PLEASE PROVIDE THE FOLLOWING:

- Copy of UAS Registration
- Detailed description of proposed UAS activities
- Name of community-based organization's safety guidelines under which you will be operating
- Required insurance
- Certification letter from school (on school stationary)

WAIVERS

If you are requesting any of the following activity, please check all that apply and furnish proof of waiver from the FAA upon submission of this document to FilmL.A. **Please note, students may not apply for FAA waivers under Title 49.**

☐ Flight over non-participants (§107.39) ☐ Flight altitude restrictions (§107.51) ☐ Night Flight (§107.29)

☐ Operating from a moving vehicle (§107.25) ☐ Operating multiple small UAS' (§107.35)

FILMLA. USE ONLY

PART 107 CERTIFICATE

- ☐ INSURANCE
- ☐ DOCS ATTACHED TO PERMIT
- ☐ REMOTE PILOT CERTIFICATE
- ☐ UAS REGISTRATION CERTIFICATE(S)
- ☐ WAIVERS
- ☐ DESCRIPTION OF OPS.
- ☐ ATC COORDINATOR NOTE

TITLE 49 REQUIREMENTS

- ☐ UAS REGISTRATION
- ☐ DESC. UAS ACTIVITIES
- ☐ COMMUNITY GUIDELINES
- ☐ INSURANCE
- ☐ SCHOOL LETTER

☐ David Radin (APPLICANT) **I ASSERT THAT ALL INFORMATION ON THIS FORM IS ACCURATE.**

UPDATED: 11/28/2018

NOT A PERMIT

CERTIFICATE OF INSURANCE

This certificate is given as a matter of information only and confers no rights upon the certificate addressee.

Date: April 26, 2019

This is to certify to:
PS Film Production, LLC
15233 Ventura Blvd. Suite 500
Sherman Oaks, CA 91403

That the following policy has been issued to:
WILD RABBIT PRODUCTIONS
2310 CENTRAL AVENUE
UNIT 12
IRWINDALE, CA 91010

Policy No. 9001841 issued by one or more member companies of Global Aerospace Pool through Global Aerospace, Inc.
Policy Period: from January 25, 2019 to January 25, 2020 Policy Territory: Worldwide

AIRCRAFT LIABILITY

Single Limit Bodily Injury and Property Damage Including Passengers
(All expressed limits are "Each Occurrence" unless otherwise indicated)

Registration Number	Year	Make	Model	Liability Limit	Third Party War Liability	
		ANY UNMANNED AIRCRAF	SYSTEM THAT DOES NOT EXCE	$5,000,000	$5,000,000	Aggregate
		ANY UNMANNED AIRCRAF	BY THE NAMED INSURED	$5,000,000	$5,000,000	Aggregate
		ANY UNMANNED AIRCRAF	BY THE NAMED INSURED	$5,000,000	$5,000,000	Aggregate

AIRCRAFT PHYSICAL DAMAGE

Registration Number	Year	Make	Model	Insured Value	Risk Basis	In Motion Deductible	Not In Motion Deductible	Hull War
		ANY UNMANNED AIRCRAF	SYSTEM THAT DOES NOT EXCE	Not Covered	None	NIL	NIL	Excluded
		ANY UNMANNED AIRCRAF	BY THE NAMED INSURED	Not Covered	None	NIL	NIL	Excluded
		ANY UNMANNED AIRCRAF	BY THE NAMED INSURED	$60,000	All Risk	10.00%	10.00%	Included

Policy includes Commercial General Aviation Liability coverages, with limits as shown in the policy.

Solely as respects an occurrence arising out of the ownership, maintenance or use of an aircraft described in this certificate and solely to the extent required in an agreement with the Named Insured, the following provisions shall apply:

The WHO IS AN INSURED section of the policy is amended to include the certificate addressee as an insured, but only as respects the Named Insured's use of the aircraft and only with respect to the certificate addressee's liability because of acts or omissions of the Named Insured. However, no such person or organization is an Insured if he, she, or it, or any of his, her, or its agents or employees is engaged in the manufacture, maintenance, repair, or sale of aircraft, aircraft engines, components or accessories, or in the operation of any airport, hangar, flying school, flight service, or aircraft or piloting service, as respects any occurrence arising out of such activity.

Continued on Page 2

Notwithstanding any requirement, term or condition of any contract or other document with respect to which this certificate may be issued or may pertain, the insurance afforded by the policies described herein is subject to all the terms, exclusions and conditions of such policies. This certificate does not amend, extend or otherwise alter the coverages afforded by the policies described herein. Limits may have been reduced by paid claims.

GLOBAL AEROSPACE, INC.

BY: _____

GLOBAL AEROSPACE

Certificate No. 792504960

NOT A PERMIT

CERTIFICATE OF INSURANCE

This certificate is given as a matter of information only and confers no rights upon the certificate addressee.

Date: April 26, 2019

This is to certify to:

PS Film Production, LLC
15233 Ventura Blvd. Suite 500
Sherman Oaks, CA 91403

That the following policy has been issued to:

WILD RABBIT PRODUCTIONS
2310 CENTRAL AVENUE
UNIT 12
IRWINDALE, CA 91010

Policy No. 9001841 issued by one or more member companies of Global Aerospace Pool through Global Aerospace, Inc.
Policy Period: from January 25, 2019 to January 25, 2020 Policy Territory: Worldwide

The insurance, as to the interest of the certificate addressee, shall be primary without right of contribution by any other valid and collectible insurance available to the certificate addressee.

We waive any right of recovery we may have against the certificate addressee because of payments it makes for physical damage to aircraft described in this certificate, but only to the same extent that the Named Insured has waived its right for recovery for such physical damage against the certificate addressee.

If the certificate addressee information shown on this certificate includes a valid mailing address, we agree to give 30 days (10 if cancelled for non-payment of premium) notice to the certificate addressee in the event the policy is cancelled or materially changed by us.

NOT A PERMIT

GLOBAL AEROSPACE

Certificate No. 792504960

Permit #F00151016-D

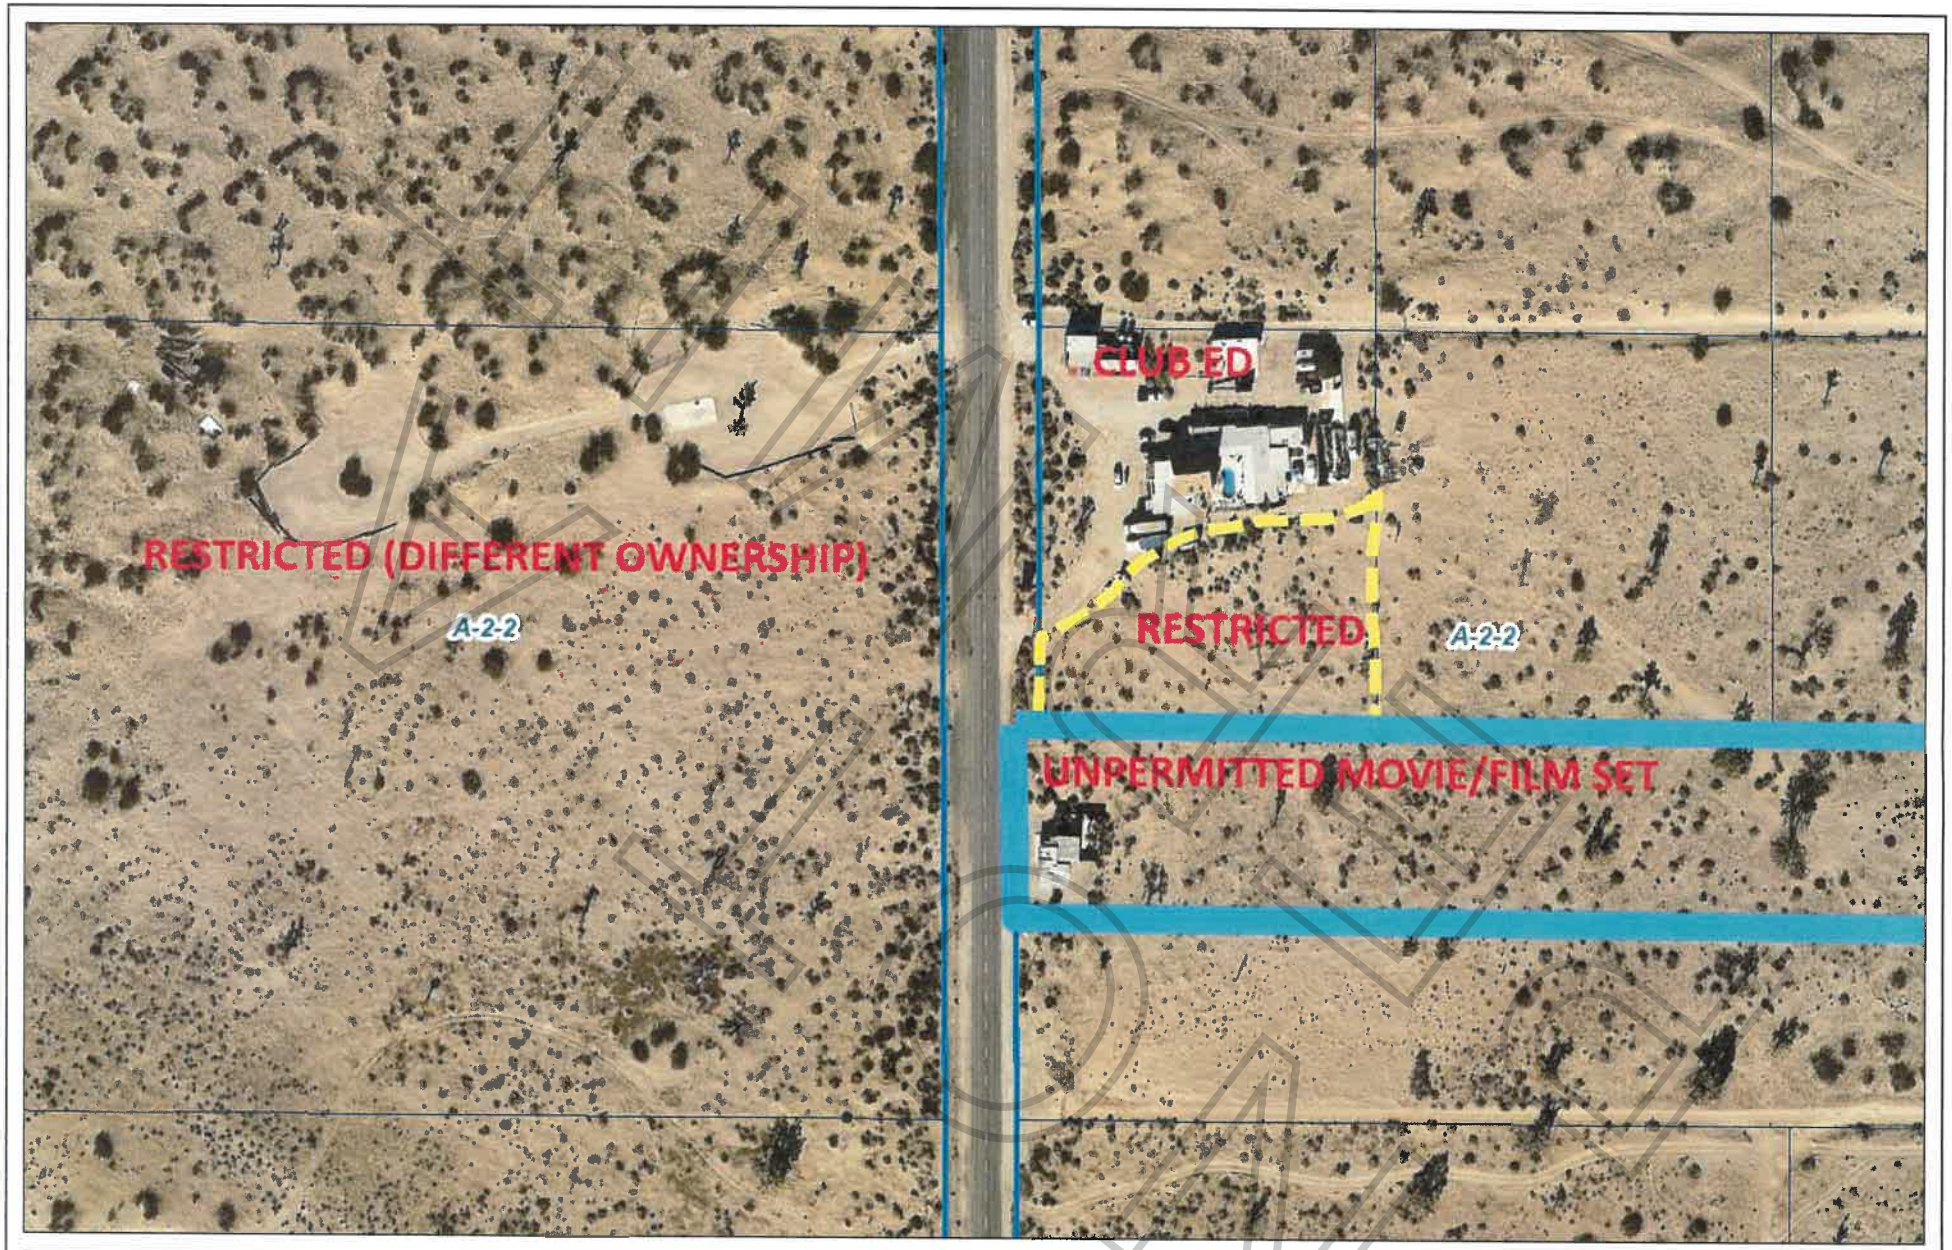

0 94 188 Feet

CLUB ED

No Filming on APN 3362-008-002

Printed: 12/10/18

Disclaimer:This map represents a quick representation of spatial imagery or vector layers using GIS-NET. The map should be interpreted in accordance with the GIS-NET Public disclaimer statement. Printed with permission from the Los Angeles County Dept. of Regional Planning. All rights reserved.

SIGN PLACEMENT FOR CLUB ED

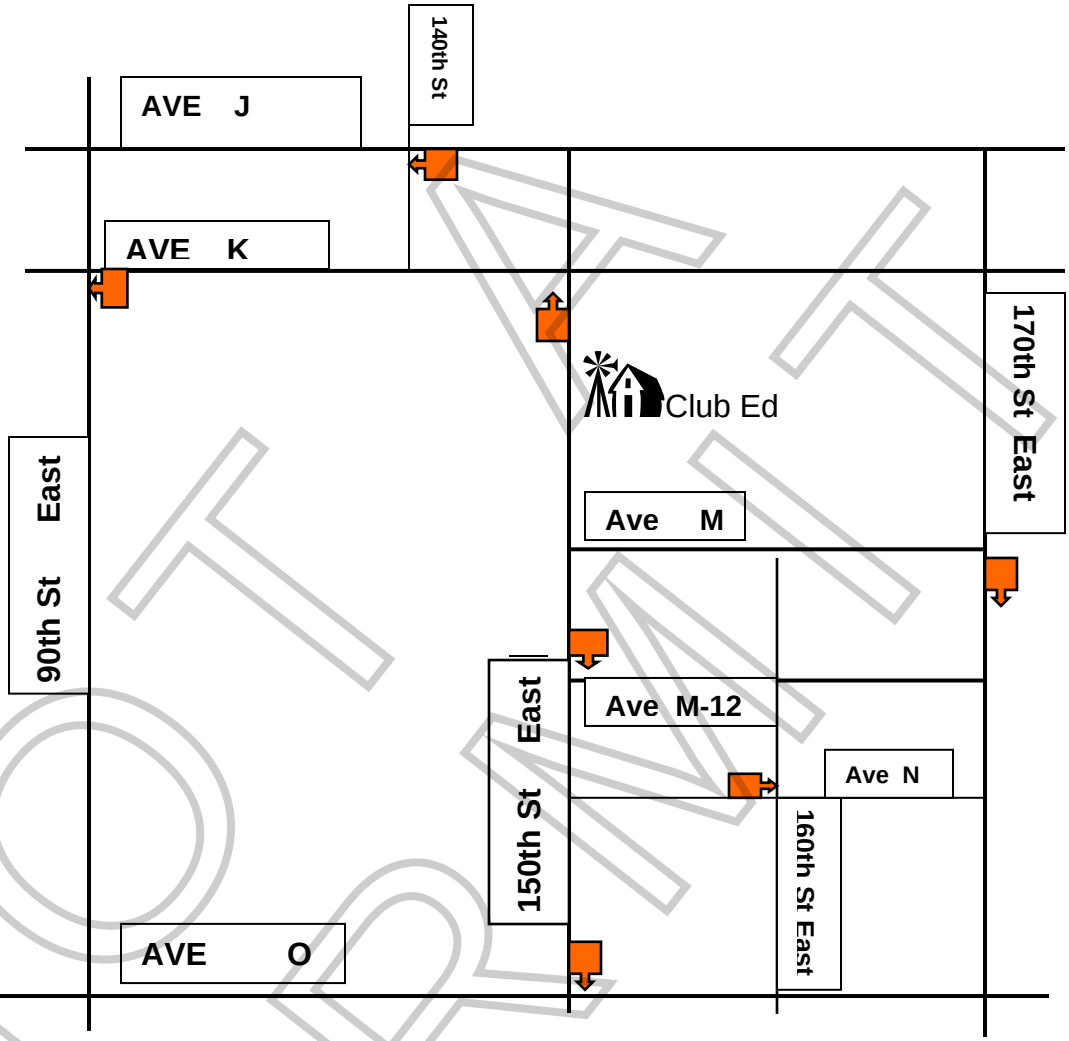

FILMING ON 150TH EAST EXPECT DELAYS

←TYPICAL SIGN
4FT X 4FT , Black 6inch letters on Orange background

SIGNS MAY BE RENTED AT & PICKED UP AT THE FOLLOWING LOCATIONS:

CLUB ED	661-946-1515, ext 2-Randy
TRAFFIC CONTROL SERVICE	661-255-8733
ITC BARRICADE INC	661-816-6270
JCL BARRICADE INC	213-622-9775

Revised 01-28-09 Addition of two sgns

NOT A PERMIT

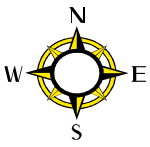

SIGN PLACEMENT FOR CLUB ED

NOT A PERMIT

Revised 01-28-09 Addition of two sgns

1. This grant authorizes the use of the subject property for the continued operation and maintenance of a motion picture set and caretaker's mobile unit within the A-2-1 (Heavy Agricultural—1-acre minimum lot size) zone.

2. Unless otherwise apparent from the context, the term "permittee" shall include the applicant and any other person, corporation, or other entity making use of this grant.

3. This grant shall not be effective for any purpose until the permittee has filed at the office of the Department of Regional Planning their affidavit stating that they are aware of and agree to accept all of the conditions of this grant, and that the conditions of the grant have been recorded as required by Condition No. 8, and until all required monies have been paid pursuant to Condition No. 10.

4. The permittee shall defend, indemnify and hold harmless the County, its agents, officers, and employees from any claim, action, or proceeding against the County or its agents, officers, or employees to attack, set aside, void or annul this permit approval, which action is brought within the applicable time period of Government Code Section 65009 or any other applicable limitation period. The County shall notify the permittee of any claim, action, or proceeding and the County shall reasonably cooperate in the defense.

5. In the event that any claim, action, or proceeding as described above is filed against the County, the permittee shall within ten days of the filing pay the Department of Regional Planning an initial deposit of $5,000, from which actual costs shall be billed and deducted for the purpose of defraying the expenses involved in the department's cooperation in the defense, including but not limited to, depositions, testimony, and other assistance to permittee or permittee's counsel. The permittee shall also pay the following supplemental deposits, from which actual costs shall be billed and deducted:

   a. If during the litigation process, actual costs incurred reach 80 percent of the amount on deposit, the permittee shall deposit additional funds sufficient to bring the balance up to the amount of the initial deposit. There is no limit to the number of supplemental deposits that may be required prior to completion of the litigation.

   b. At the sole discretion of the permittee, the amount of an initial or supplemental deposit may exceed the minimum amounts defined herein.

   The cost for collection and duplication of records and other related documents will be paid by the permittee in accordance with Los Angeles County Code Section 2.170.010.

6. This grant shall expire unless used within two (2) years from the date of approval. A one-year time extension may be requested in writing and with payment of the applicable fee at least six (6) months prior to the expiration date.

7. If any provision of this grant is held or declared to be invalid, the permit shall be void and the privileges granted hereunder shall lapse.

NO PERMIT

8. Prior to the use of this grant, the terms and conditions of the grant shall be recorded in the office of the County Recorder. In addition, upon any transfer or lease of the property during the term of this grant, the permittee shall promptly provide a copy of the grant and its conditions to the transferee or lessee, as applicable, of the subject property.

9. **This grant will terminate on March 4, 2028.** Entitlement to use of the property thereafter shall be subject to the regulations then in effect. If the permittee intends to continue operations after such date, a new Conditional Use Permit application shall be filed with the Department of Regional Planning at least six months prior to the termination date of this permit, whether or not any modification of the use is requested at that time.

10. The subject property shall be maintained and operated in full compliance with the conditions of this grant and any law, statute, ordinance, or other regulation applicable to any development or activity on the subject property. Failure of the permittee to cease any development or activity not in full compliance shall be a violation of these conditions. Prior to the use of this grant, the permittee shall deposit with the County of Los Angeles the sum of $1,500.00. These monies shall be placed in a performance fund which shall be used exclusively to compensate the Department of Regional Planning for all expenses incurred while inspecting the premises to determine the permittee's compliance with the conditions of approval, including adherence to development in accordance with the approved site plan on file. The fund provides for 10 biennial inspections. Inspections shall be unannounced.

    If additional inspections are required to ensure compliance with the conditions of this grant, or if any inspection discloses that the subject property is being used in violation of any one of the conditions of this grant, the permittee shall be financially responsible and shall reimburse the Department of Regional Planning for all additional inspections and for any enforcement efforts necessary to bring the subject property into compliance. Inspections shall be made to ensure compliance with the conditions of this grant as well as adherence to development in accordance with the approved site plan on file. The amount charged for additional inspections shall be the amount equal to the recovery cost at the time of payment (currently $150 per inspection).

11. Notice is hereby given that any person violating a provision of this grant is guilty of a misdemeanor. Notice is further given that the Regional Planning Commission or a hearing officer may, after conducting a public hearing, revoke or modify this grant, if the Commission or hearing officer finds that these conditions have been violated or that this grant has been exercised so as to be detrimental to the public health and safety or so as to be a nuisance.

12. All requirements of the Zoning Ordinance and of the specific zoning of the subject property must be complied with unless specifically modified by this grant, as set forth in these conditions or shown on the approved plans.

13. Provisions shall be made for all natural drainage to the satisfaction of the Department of Public Works.

DRAFT PERMIT

14. The subject facility shall be developed and maintained in compliance with the requirements of the Los Angeles County Department of Health Services. Adequate water and sewage facilities shall be provided as may be required by said department.

15. All structures shall comply with the requirements of the Division of Building and Safety of the Los Angeles County Department of Public Works.

16. All structures, walls, and fences open to public view shall remain free of extraneous markings, drawings, or signage. These shall include any of the above that do not directly relate to the facility being operated on the premises or that do not provide pertinent information about said premises. The only exceptions shall be seasonal decorations or signage provided under the auspices of a civic or non-profit organization.

17. In the event of an occurrence of such extraneous markings, drawings, or signage, the permittee shall remove or cover them within 24 hours of such occurrence, weather permitting. Paint utilized in covering such markings shall be of a color that matches, as closely as possible, the color of the adjacent surfaces.

18. The subject property shall be developed and maintained in substantial compliance with the plans marked Exhibit "A."

19. The permittee shall maintain the subject property in a neat and orderly fashion. The permittee shall maintain free of litter all areas of the premises under which the permittee has control.

20. This grant allows motion picture production including the maintenance of a motion picture set and a caretaker's mobile home subject to the following restrictions as to use:

    a. There shall be no solid perimeter fencing or chain-link fencing around the property. Any fencing that is maintained or installed shall allow small wildlife—such as rabbits and tortoises—to pass through freely;
    b. The southern one-third of the property is to remain under natural conditions, with no vegetation to be removed;
    c. All Joshua trees (*Yucca brevifolia*), alive or dead, including fallen branches, shall remain undisturbed;
    d. Domestic pets, dogs and cats in particular, shall be forbidden, except within enclosed cages or pens or when being filmed as part of a motion picture production; and
    e. All-terrain vehicles or off-road vehicles shall be prohibited from use on the property, except as a prop, where such use will be restricted to existing disturbed areas as identified in the Biological Constraints Analysis dated June 1993.

NOT A PERMIT